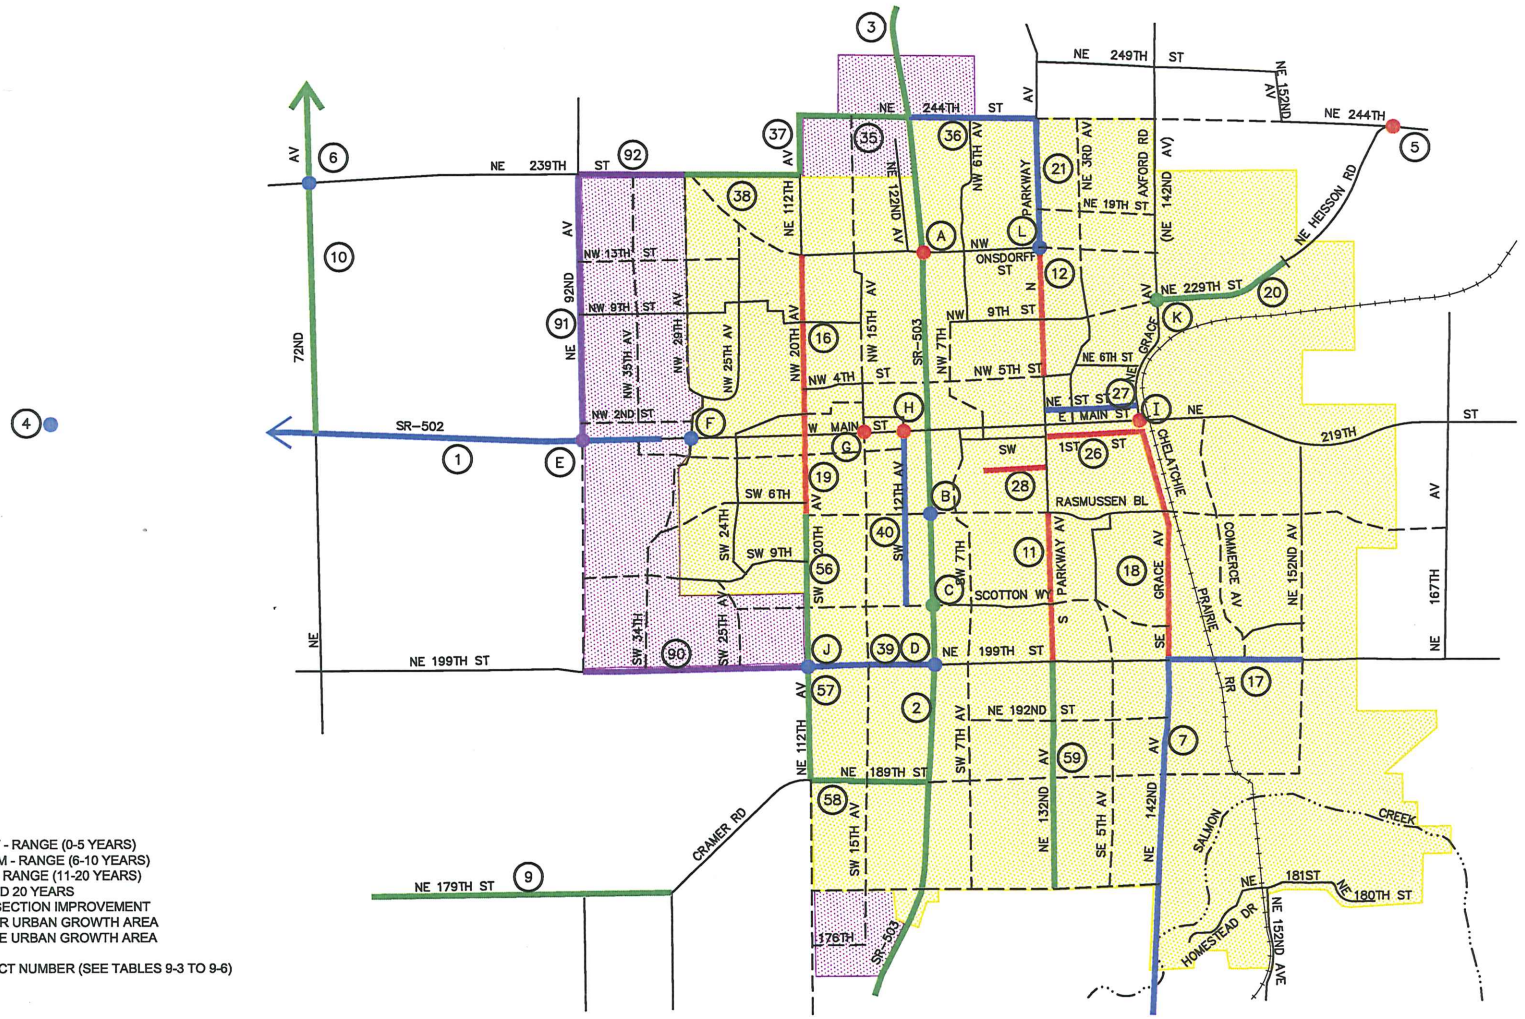

IMAGES: BG99logo |
XREFS:

DATE: 09/19/05 10:33am FILENAME: P2561011P01F-48

KEY

N
NOT TO SCALE

Figure 9-1
Recommended Improvements To Existing Roadways

CITY OF BATTLE GROUND
TRANSPORTATION SYSTEM PLAN