
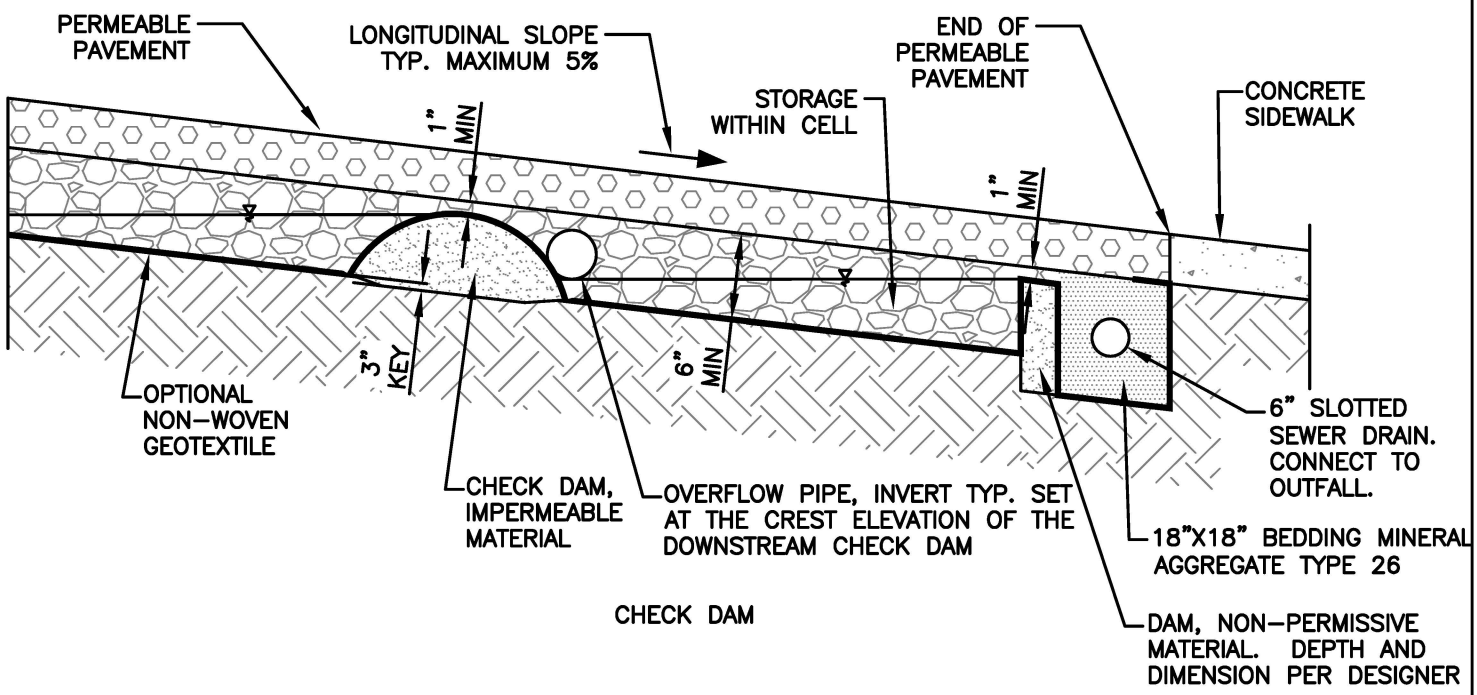


CHECK DAM

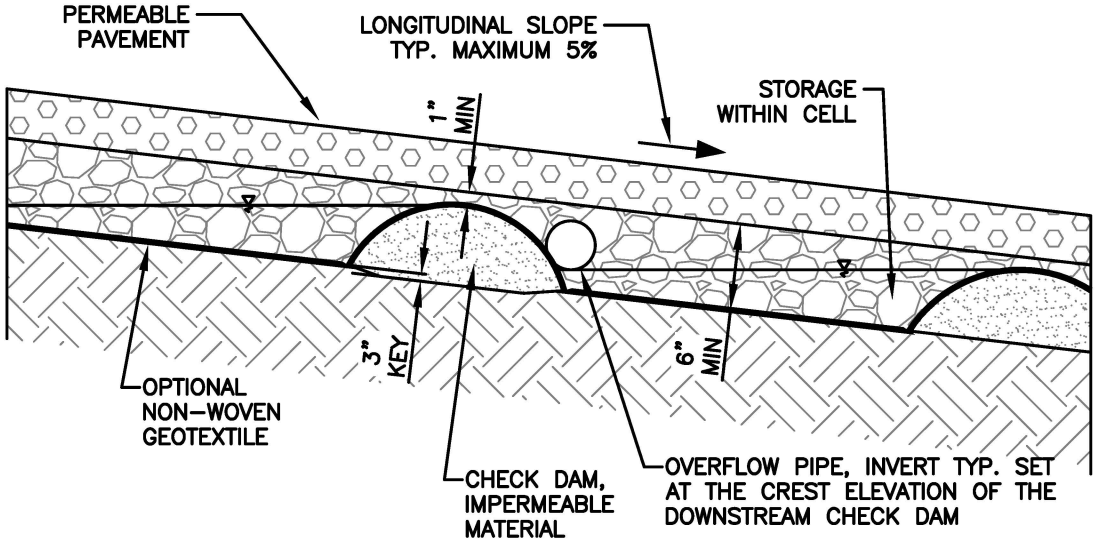

CHECK DAM

N.T.S.

PERMEABLE PAVEMENT CHECK DAM

STANDARD DETAIL

CITY OF BATTLE GROUND
APPROVED

Mark Henrey

06/11/2018

CITY ENGINEER DATE

REVISIONS:	DATE:	DRAWN:	DESIGNED:
1	12/29/16	KDU	KDU
2	02/23/17	CAS	KDU

ST-10.08