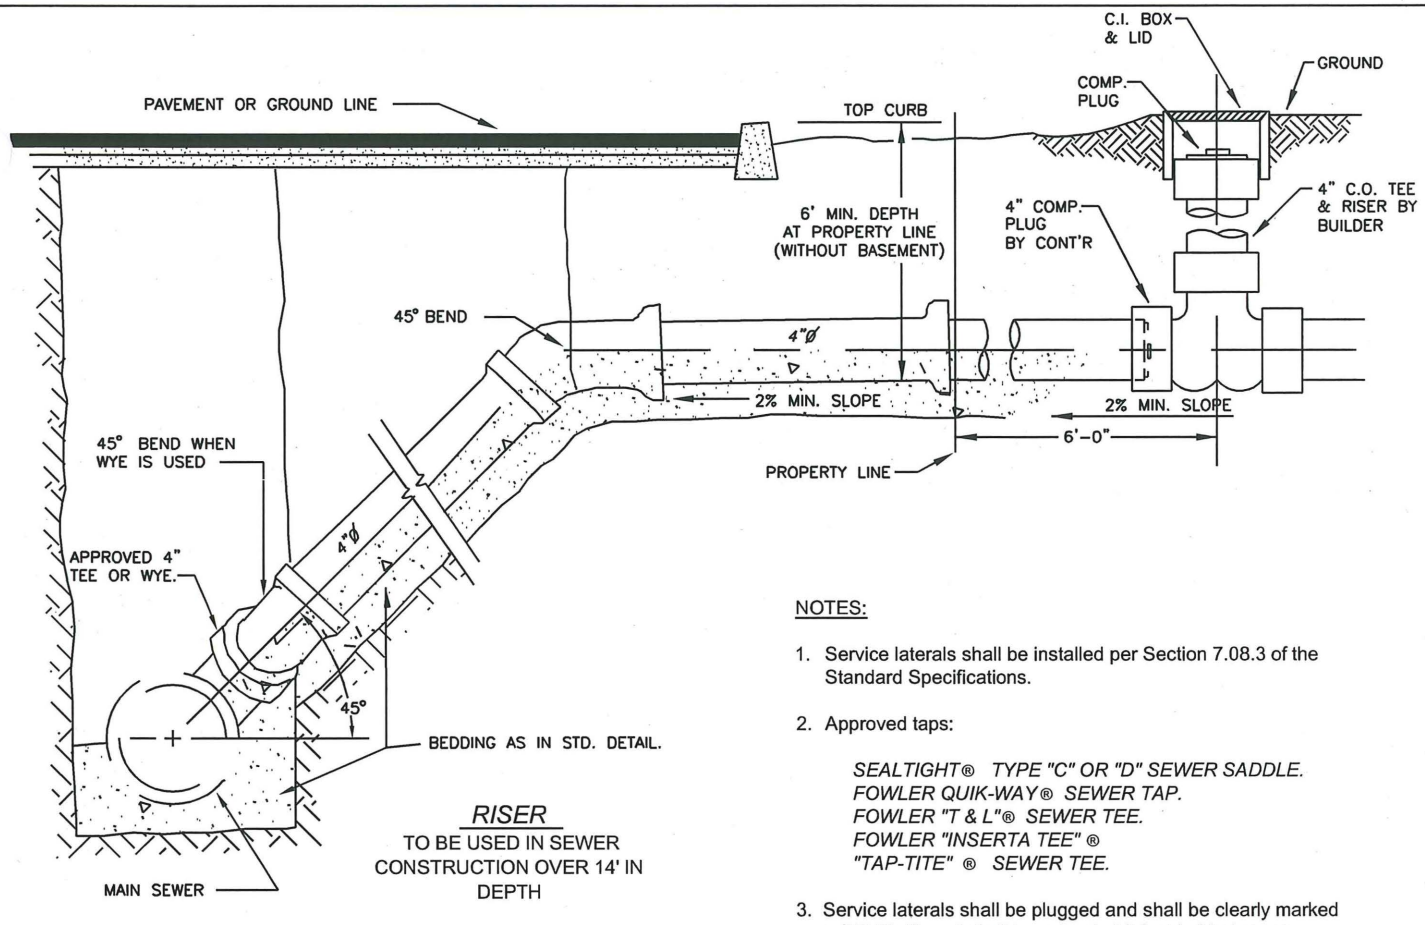

RISER

TO BE USED IN SEWER CONSTRUCTION OVER 14' IN DEPTH

NOTES:

1. Service laterals shall be installed per Section 7.08.3 of the Standard Specifications.
2. Approved taps:

   SEALTIGHT® TYPE "C" OR "D" SEWER SADDLE.
   FOWLER QUIK-WAY® SEWER TAP.
   FOWLER "T & L"® SEWER TEE.
   FOWLER "INSERTA TEE" ®
   "TAP-TITE" ® SEWER TEE.

3. Service laterals shall be plugged and shall be clearly marked w/10' 2"x4", and shall be extended 6 feet behind street right-of-way, and wrapped w/10-ga. wire.
4. Transitions between dissimilar pipe materials or sizes shall be made with approved adaptors (Fernco, Caulder or Equal).
5. Install a cleanout at the property line.
6. Shall be used for single family residences only.

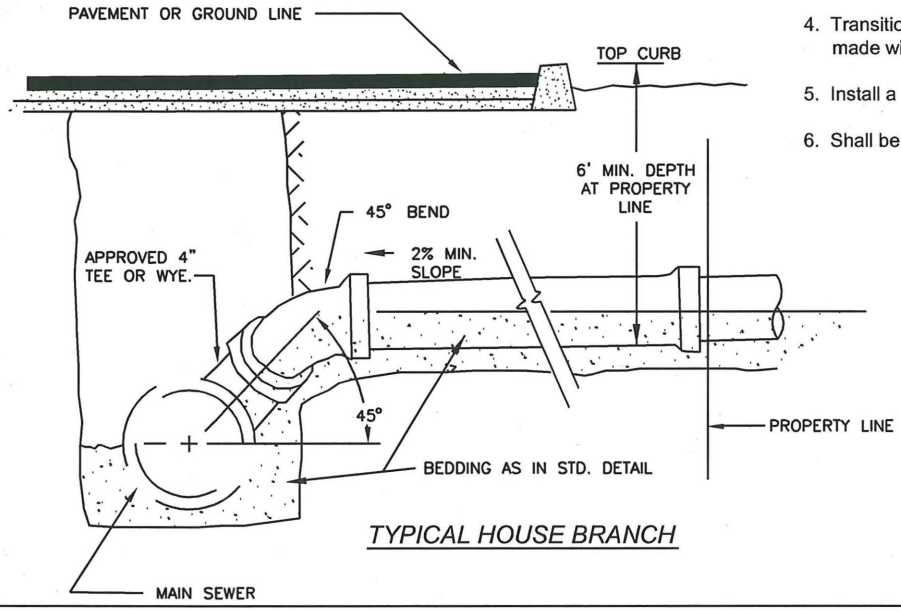

TYPICAL HOUSE BRANCH

FOUR-INCH LATERAL CONNECTION

PLAN #

CITY OF BATTLE GROUND APPROVED

3-29-07

CITY ENGINEER DATE

REVISIONS:	DATE:	DRAWN:	DESIGNED:
1	8/12/98	BSG	GGH
2	8/30/05	ALL	MCH
3	3/28/07	JMH	MCH

SS-3.0

N:\CAD Data\Standard Dwgs\Sanitary Sewer Details\SS-3.0_4-InchLateralConnect.dwg 3/28/2007 2:40:21 PM