

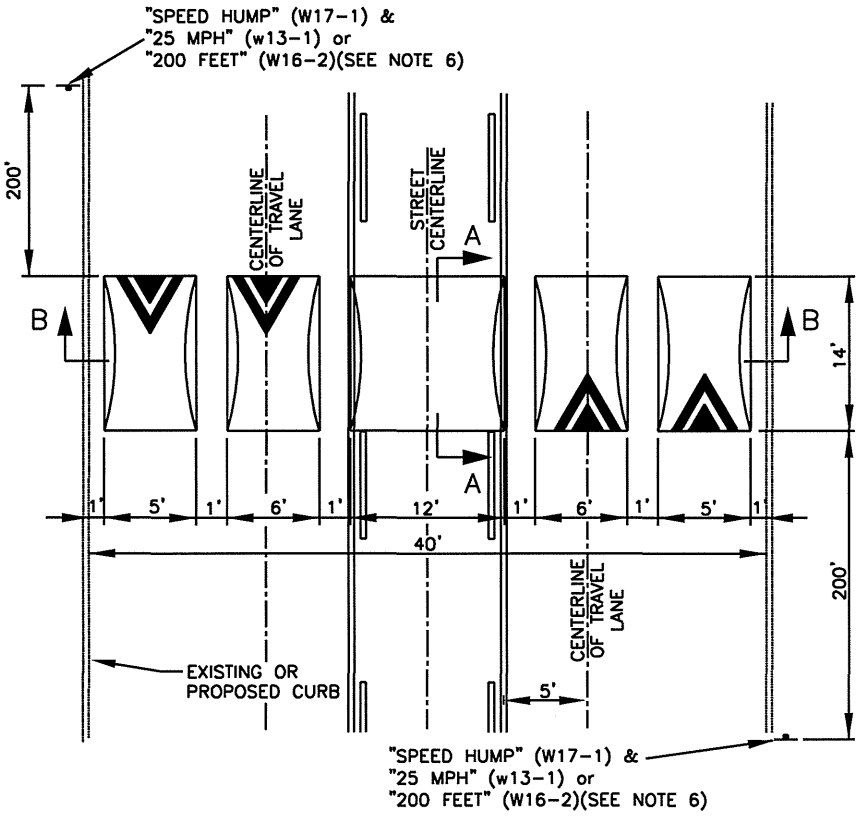


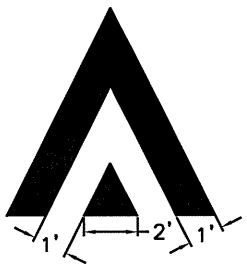

PAVEMENT MARKING DETAIL

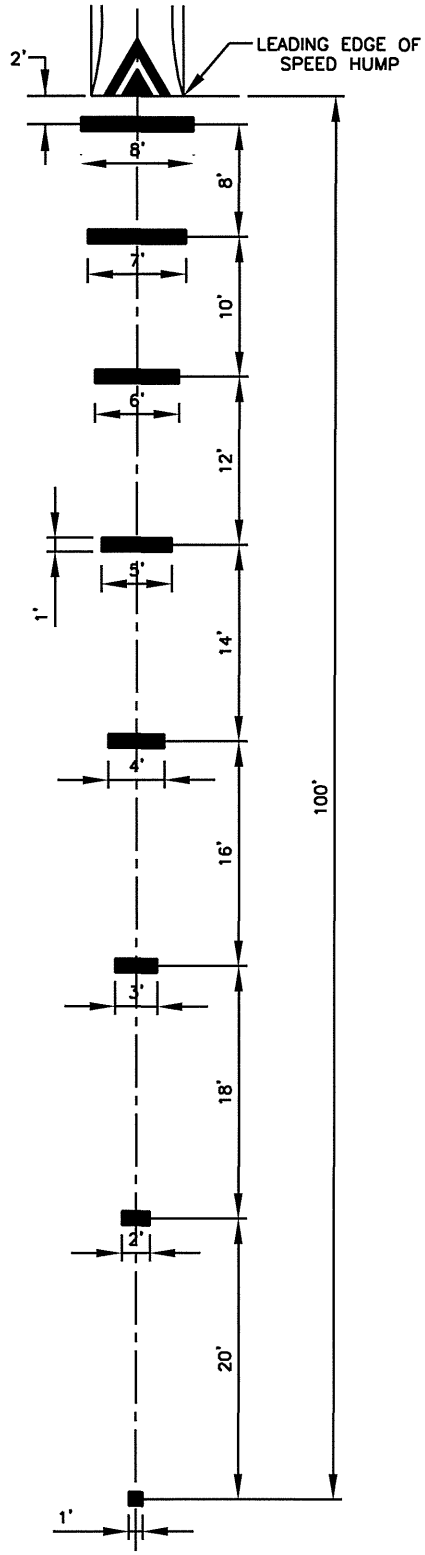

SPEED HUMP
ADVANCE WARNING MARKINGS

N.T.S.

SPEED CUSHION – TYPE III

PLAN #

CITY OF BATTLE GROUND
APPROVED

6/9/08

CITY ENGINEER DATE

REVISIONS:	DATE:	DRAWN:	DESIGNED:
1	6/9/08	JMH	MCH

TR-6.04A