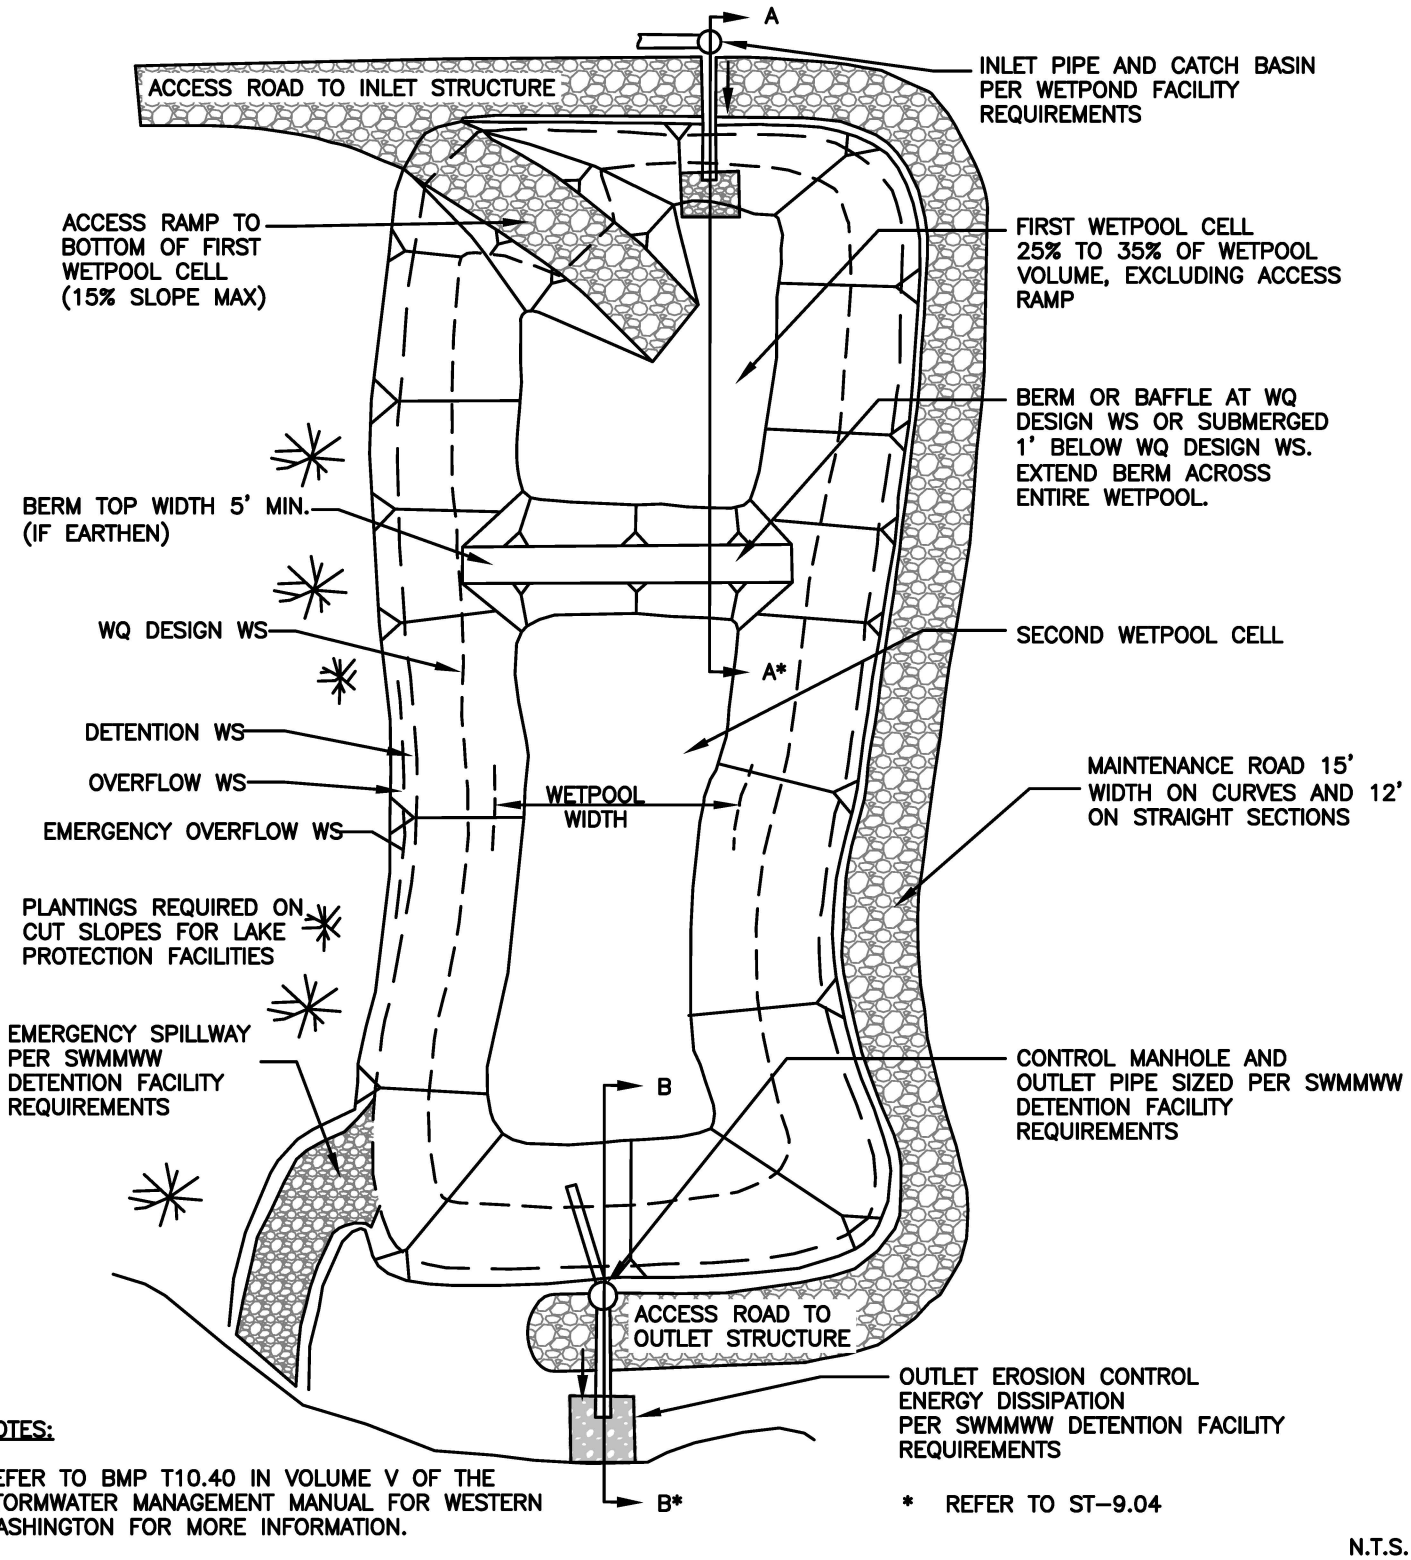


NOTES:

REFER TO BMP T10.40 IN VOLUME V OF THE STORMWATER MANAGEMENT MANUAL FOR WESTERN WASHINGTON FOR MORE INFORMATION.

* REFER TO ST-9.04

N.T.S.

TYPICAL COMBINED WETPOND-DETENTION POND PLAN

STANDARD DETAIL

CITY OF BATTLE GROUND
APPROVED

Mark Henrey 06/11/2018

CITY ENGINEER DATE

REVISIONS:	DATE:	DRAWN:	DESIGNED:
1	12/29/16	KDU	KDU
2	03/19/18	CAS	KDU

ST-9.03