

ZONE 1
CLUSTERED WILD ROSE
SLOUGH SEDGE
COMMON RUSH

ZONE 2
PACIFIC COAST IRIS
MOCK–ORANGE
SLOUGH SEDGE
DWARF ARCTIC WILLOW
DWARF DOGWOOD
PACIFIC SUNSET MAPLE

ZONE 3
SHRUBBY CINQUEFOIL
WILD COASTAL STRAWBERRY
SNOWBERRY

SEE THE LID TECHNICAL GUIDANCE MANUAL FOR PUGET SOUND (2012) FOR ADDITIONAL GUIDANCE AND RECOMMENDED PLANT SPECIES.

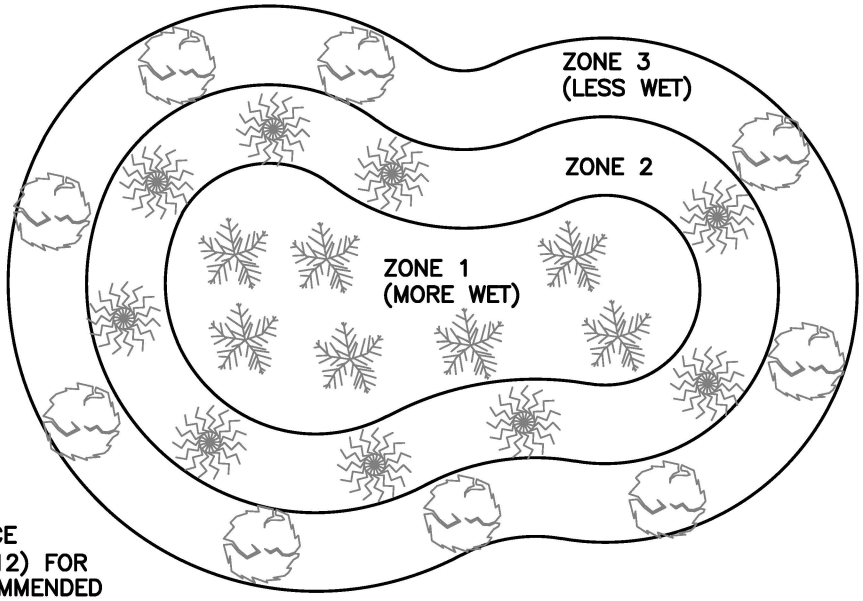

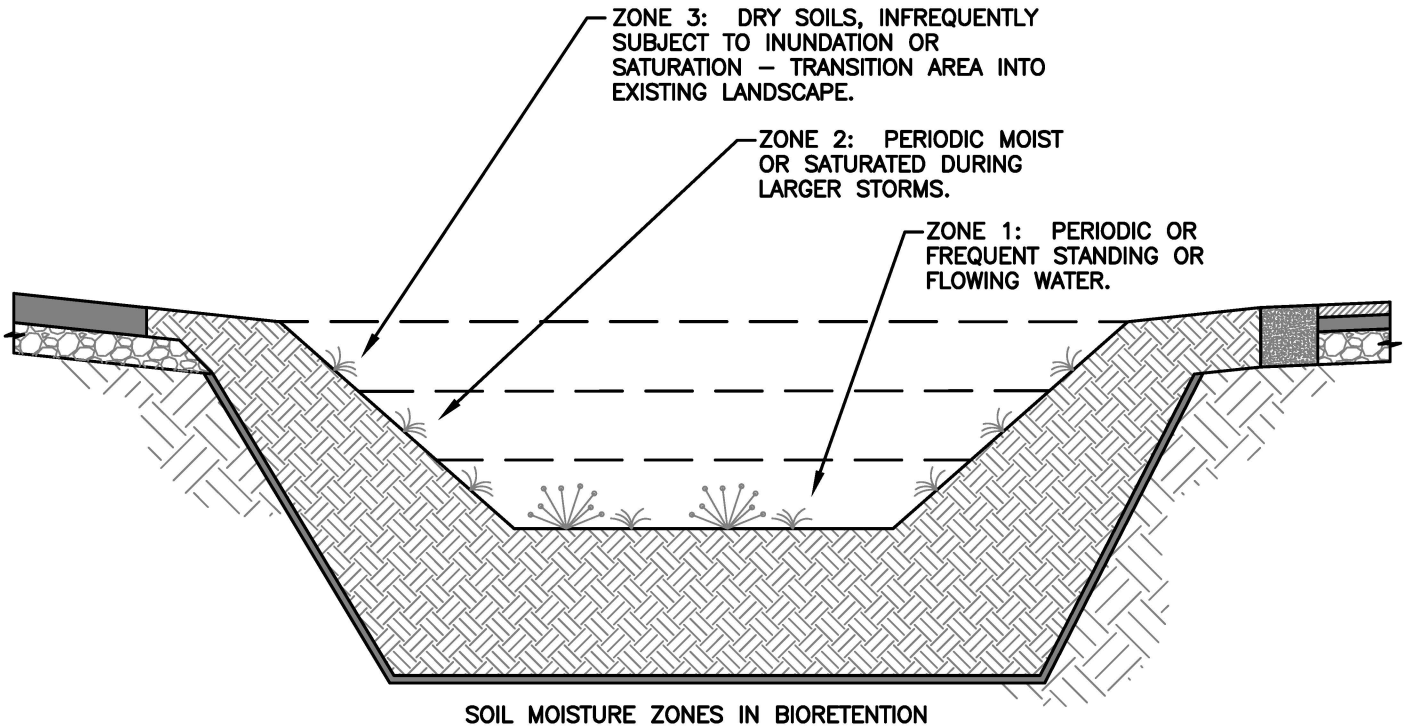

SOIL MOISTURE ZONES IN BIORETENTION

NOTE:

SEE LOW IMPACT DEVELOPMENT TECHNICAL GUIDANCE MANUAL FOR PUGET SOUND FOR MORE INFORMATION.

N.T.S.

BIORETENTION PLANTING ZONES

STANDARD DETAIL

THE CITY OF BATTLE GROUND

CITY OF BATTLE GROUND
APPROVED

Mark Henrey 06/11/2018

CITY ENGINEER DATE

REVISIONS:	DATE:	DRAWN:	DESIGNED:
1	12/29/16	KDU	KDU
2	02/15/17	CAS	KDU

ST–11.02